THIS IS AN INSTRUMENT OF SERVICE NOT TO BE ALTERED, COPIED, OR USED FOR CONSTRUCTION WITHOUT WRITTEN PERMISSION FROM NEXT ARCHITECTURE, LP. - COPYRIGHT 2020 (ALL RIGHTS RESERVED)

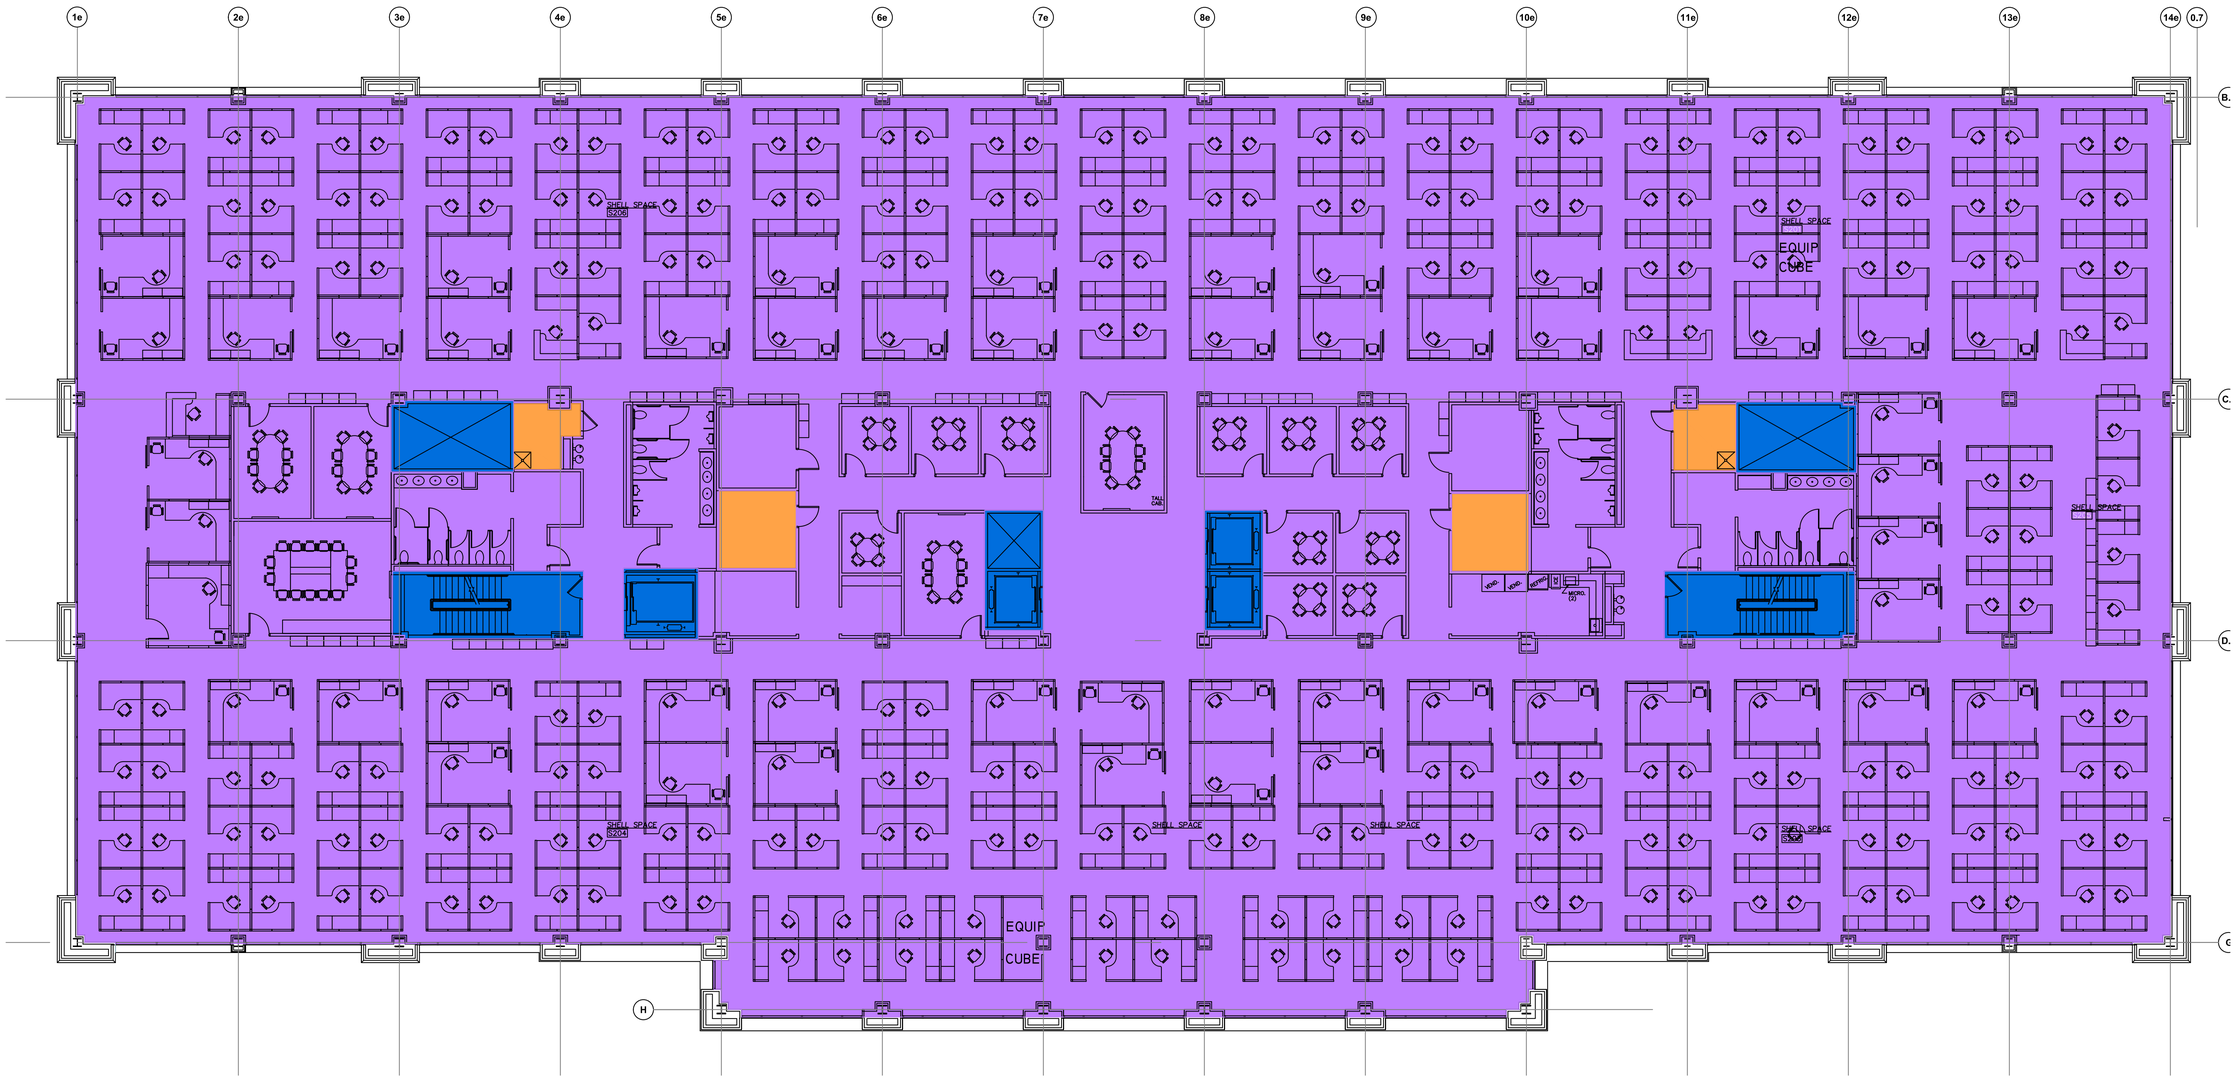

1 B3F2 LEASE PLAN - SECOND FLOOR
SCALE: 3/32" = 1'-0"

0 4' 8' 16'

DRAWING NORTH

LEGEND

BLOCK	TENANT	BLOCK	TENANT
	VACANT		VERTICAL PENETRATIONS
	BUILDING SERVICE		

VERSIONS/REVISIONS:
- 05.05.2020 LEASING
- 06.04.2020 LEASING

NEXT architecture

1133 PENN AVENUE
SUITE 100
PITTSBURGH, PA 15222

P 412.681.1145
F 412.681.1165

www.next-architecture.net

WEC CRANBERRY CAMPUS
BUILDING THREE
3000 WESTINGHOUSE DRIVE
CRANBERRY TWP, PA 16066
BUTLER COUNTY

LEASE PLAN - 2ND FLOOR

DRAWING NO.

B3F2

PROJECT No. 20017.03

THIS IS AN INSTRUMENT OF SERVICE NOT TO BE ALTERED, COPIED, OR USED FOR CONSTRUCTION WITHOUT WRITTEN PERMISSION FROM NEXT ARCHITECTURE, L.P. - COPYRIGHT 2020 (ALL RIGHTS RESERVED)

1 B3F3 LEASE PLAN - THIRD FLOOR

SCALE: 3/32" = 1'-0"

0 4' 8' 16'

DRAWING NORTH

LEGEND

BLOCK	TENANT	BLOCK	TENANT
	VACANT		VERTICAL PENETRATIONS
	BUILDING SERVICE		

VERSIONS/REVISIONS:

- 05.05.2020 LEASING
- 06.04.2020 LEASING

NEXT architecture

1133 PENN AVENUE
SUITE 100
PITTSBURGH, PA 15222

P 412.681.1145
F 412.681.1165

www.next-architecture.net

WEC CRANBERRY CAMPUS
BUILDING THREE
3000 WESTINGHOUSE DRIVE
CRANBERRY TWP, PA 16066
BUTLER COUNTY

LEASE PLAN - 3RD FLOOR

DRAWING NO.

B3F3

PROJECT No. 20017.03

THIS IS AN INSTRUMENT OF SERVICE NOT TO BE ALTERED, COPIED, OR USED FOR CONSTRUCTION WITHOUT WRITTEN PERMISSION FROM NEXT ARCHITECTURE, L.P. - COPYRIGHT 2020 (ALL RIGHTS RESERVED)

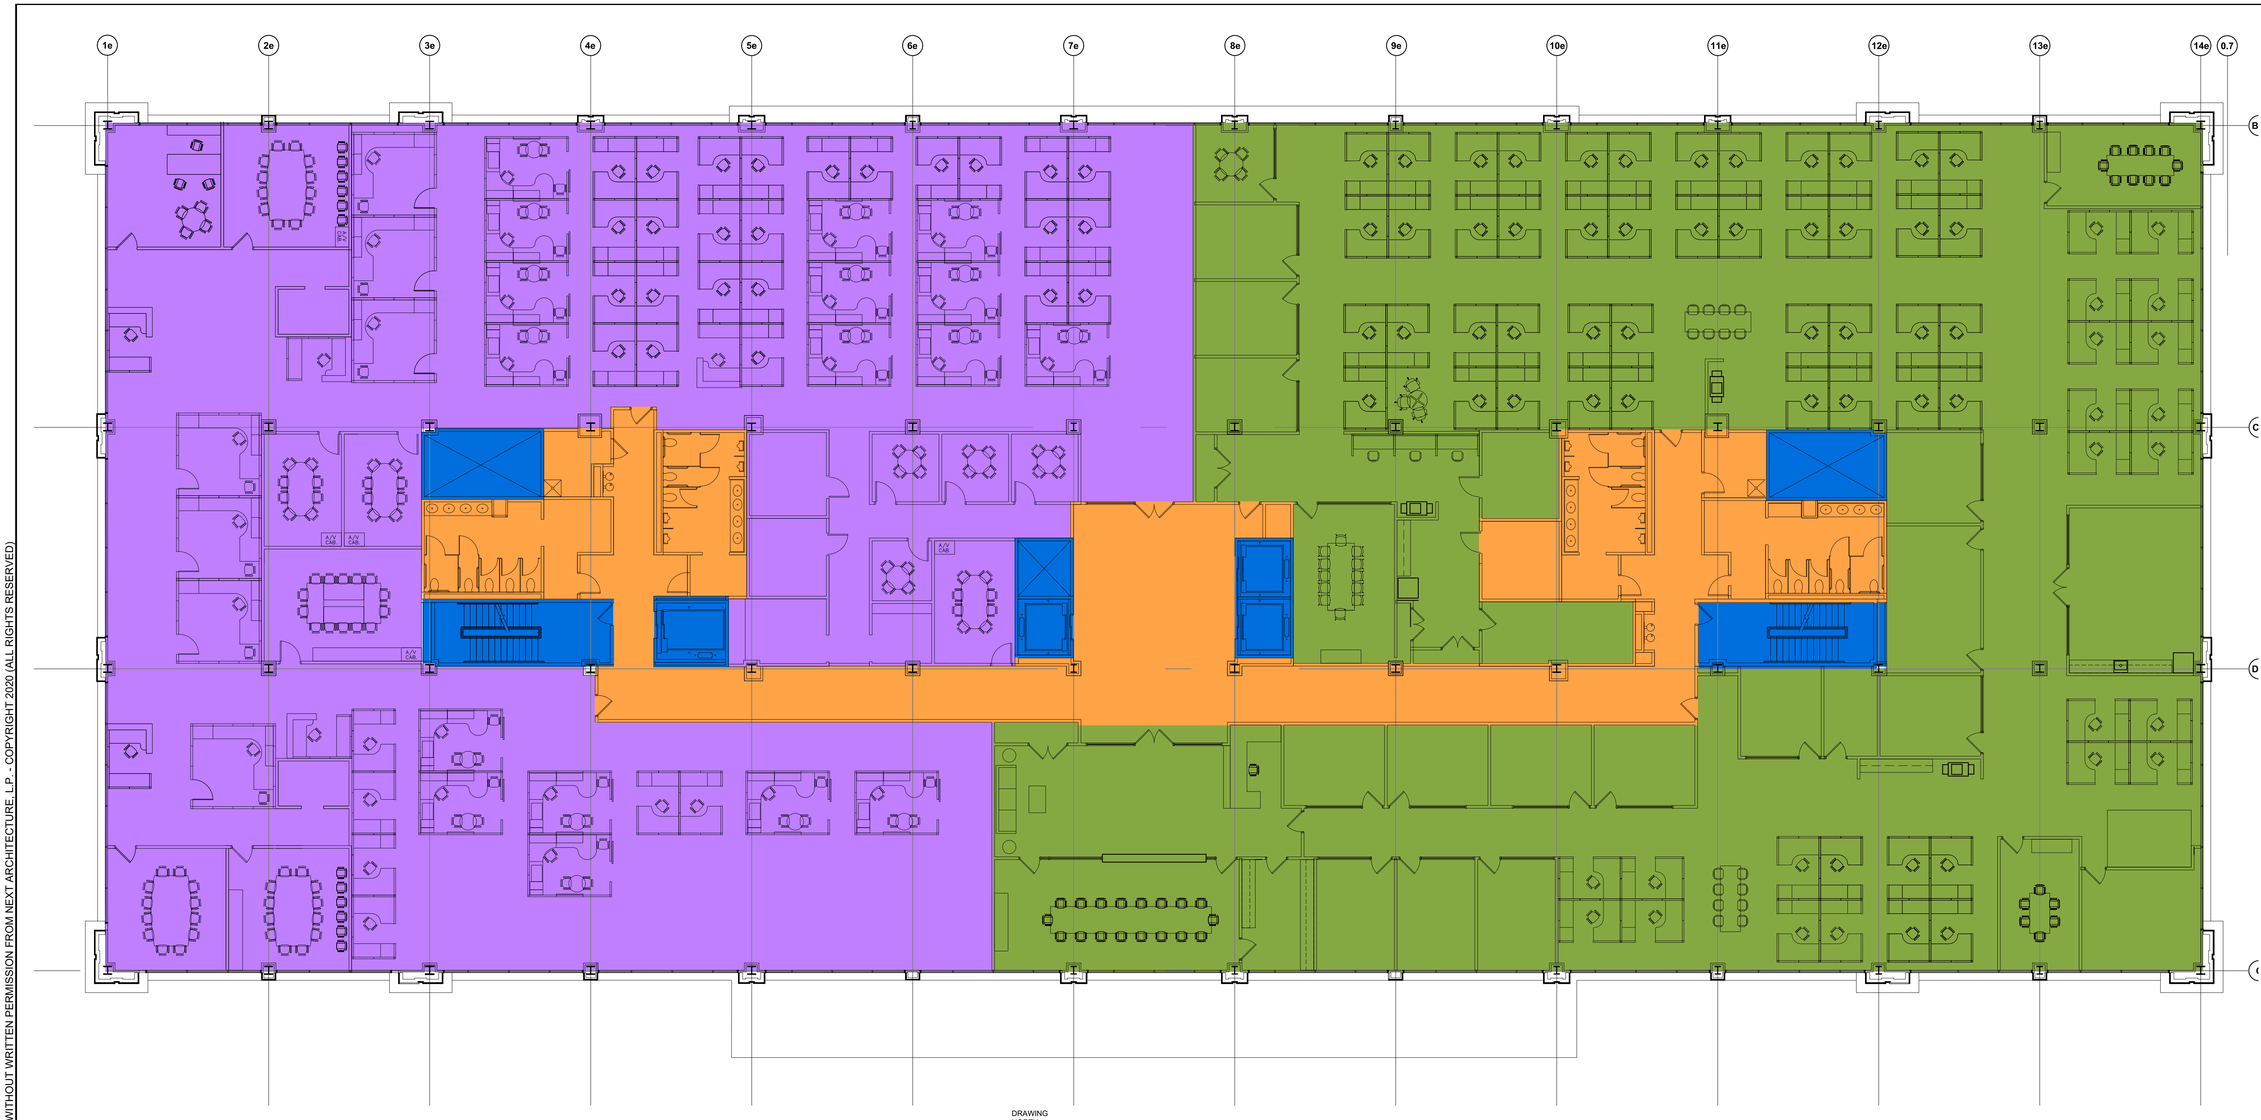

1 B3F4 LEASE PLAN - FOURTH FLOOR
SCALE: 3/32" = 1'-0"

0 4' 8' 16'

DRAWING NORTH

LEGEND

BLOCK	TENANT	BLOCK	TENANT
	VACANT		BUILDING SERVICE
	LARSON DESIGN GROUP		VERTICAL PENETRATIONS

VERSIONS/REVISIONS:
05.05.2020 LEASING
06.04.2020 LEASING

NEXT architecture

1133 PENN AVENUE
SUITE 100
PITTSBURGH, PA 15222

P 412.681.1145
F 412.681.1165

www.next-architecture.net

WEC CRANBERRY CAMPUS
BUILDING THREE
3000 WESTINGHOUSE DRIVE
CRANBERRY TWP, PA 16066
BUTLER COUNTY

LEASE PLAN - 4TH FLOOR

DRAWING NO.

B3F4

PROJECT No. 20017.03